SPECIFICATIONS	
SHELL WEIGHT:	2500 LBS.
WATER WEIGHT:	10726 LBS.
TOTAL SHELL & WATER WEIGHT:	13226.1 LBS.
WATER VOLUME:	172 Cu.Ft.
WATER GALLONS:	1287 GAL.
SURFACE AREA:	74.8 SQ. FT.
ICC ES LISTED #:	PMG-1161

NESPA ENTERPRISES, Inc.

ICC ES Listed
PMG-1161

Imperia II

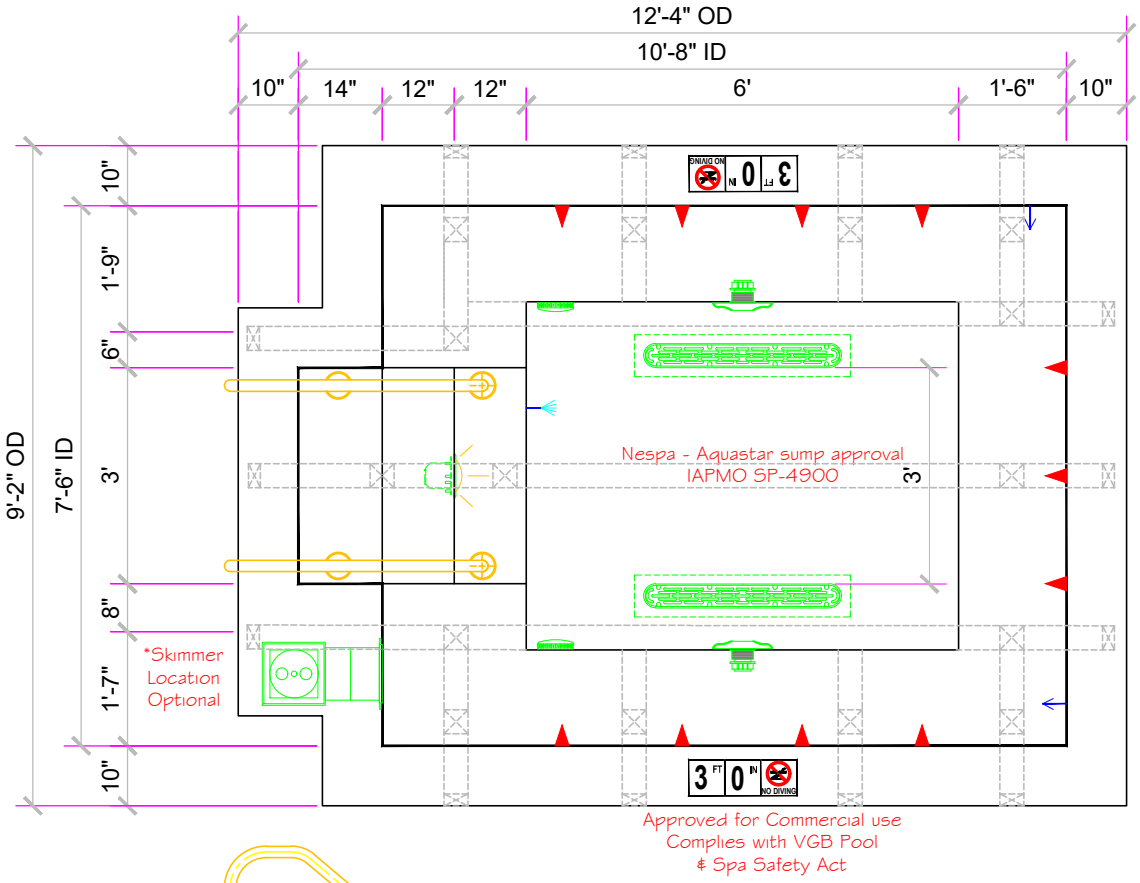

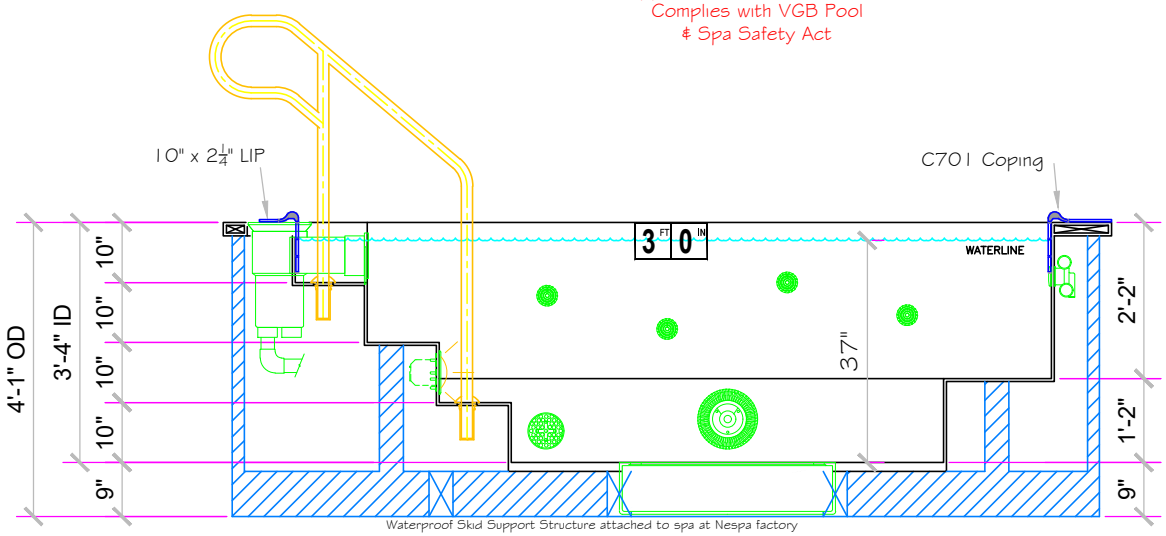

NESPA ENTERPRISES INC. 2800 Richter Ave. Ste. C Oroville, CA 95966
Office: (530) 534-9910 Fax: (530) 534-9915 **E-Mail**:jim@tiledspas.com **Web Site**:www.tiledspas.com

DWG NAME	SCALE	DATE	SHEET
Commercial Models-2019	3/8" = 1'	04/01/2019	PAGE 1 OF 1